



KEPLER STREET FOOTPATH RENEWAL

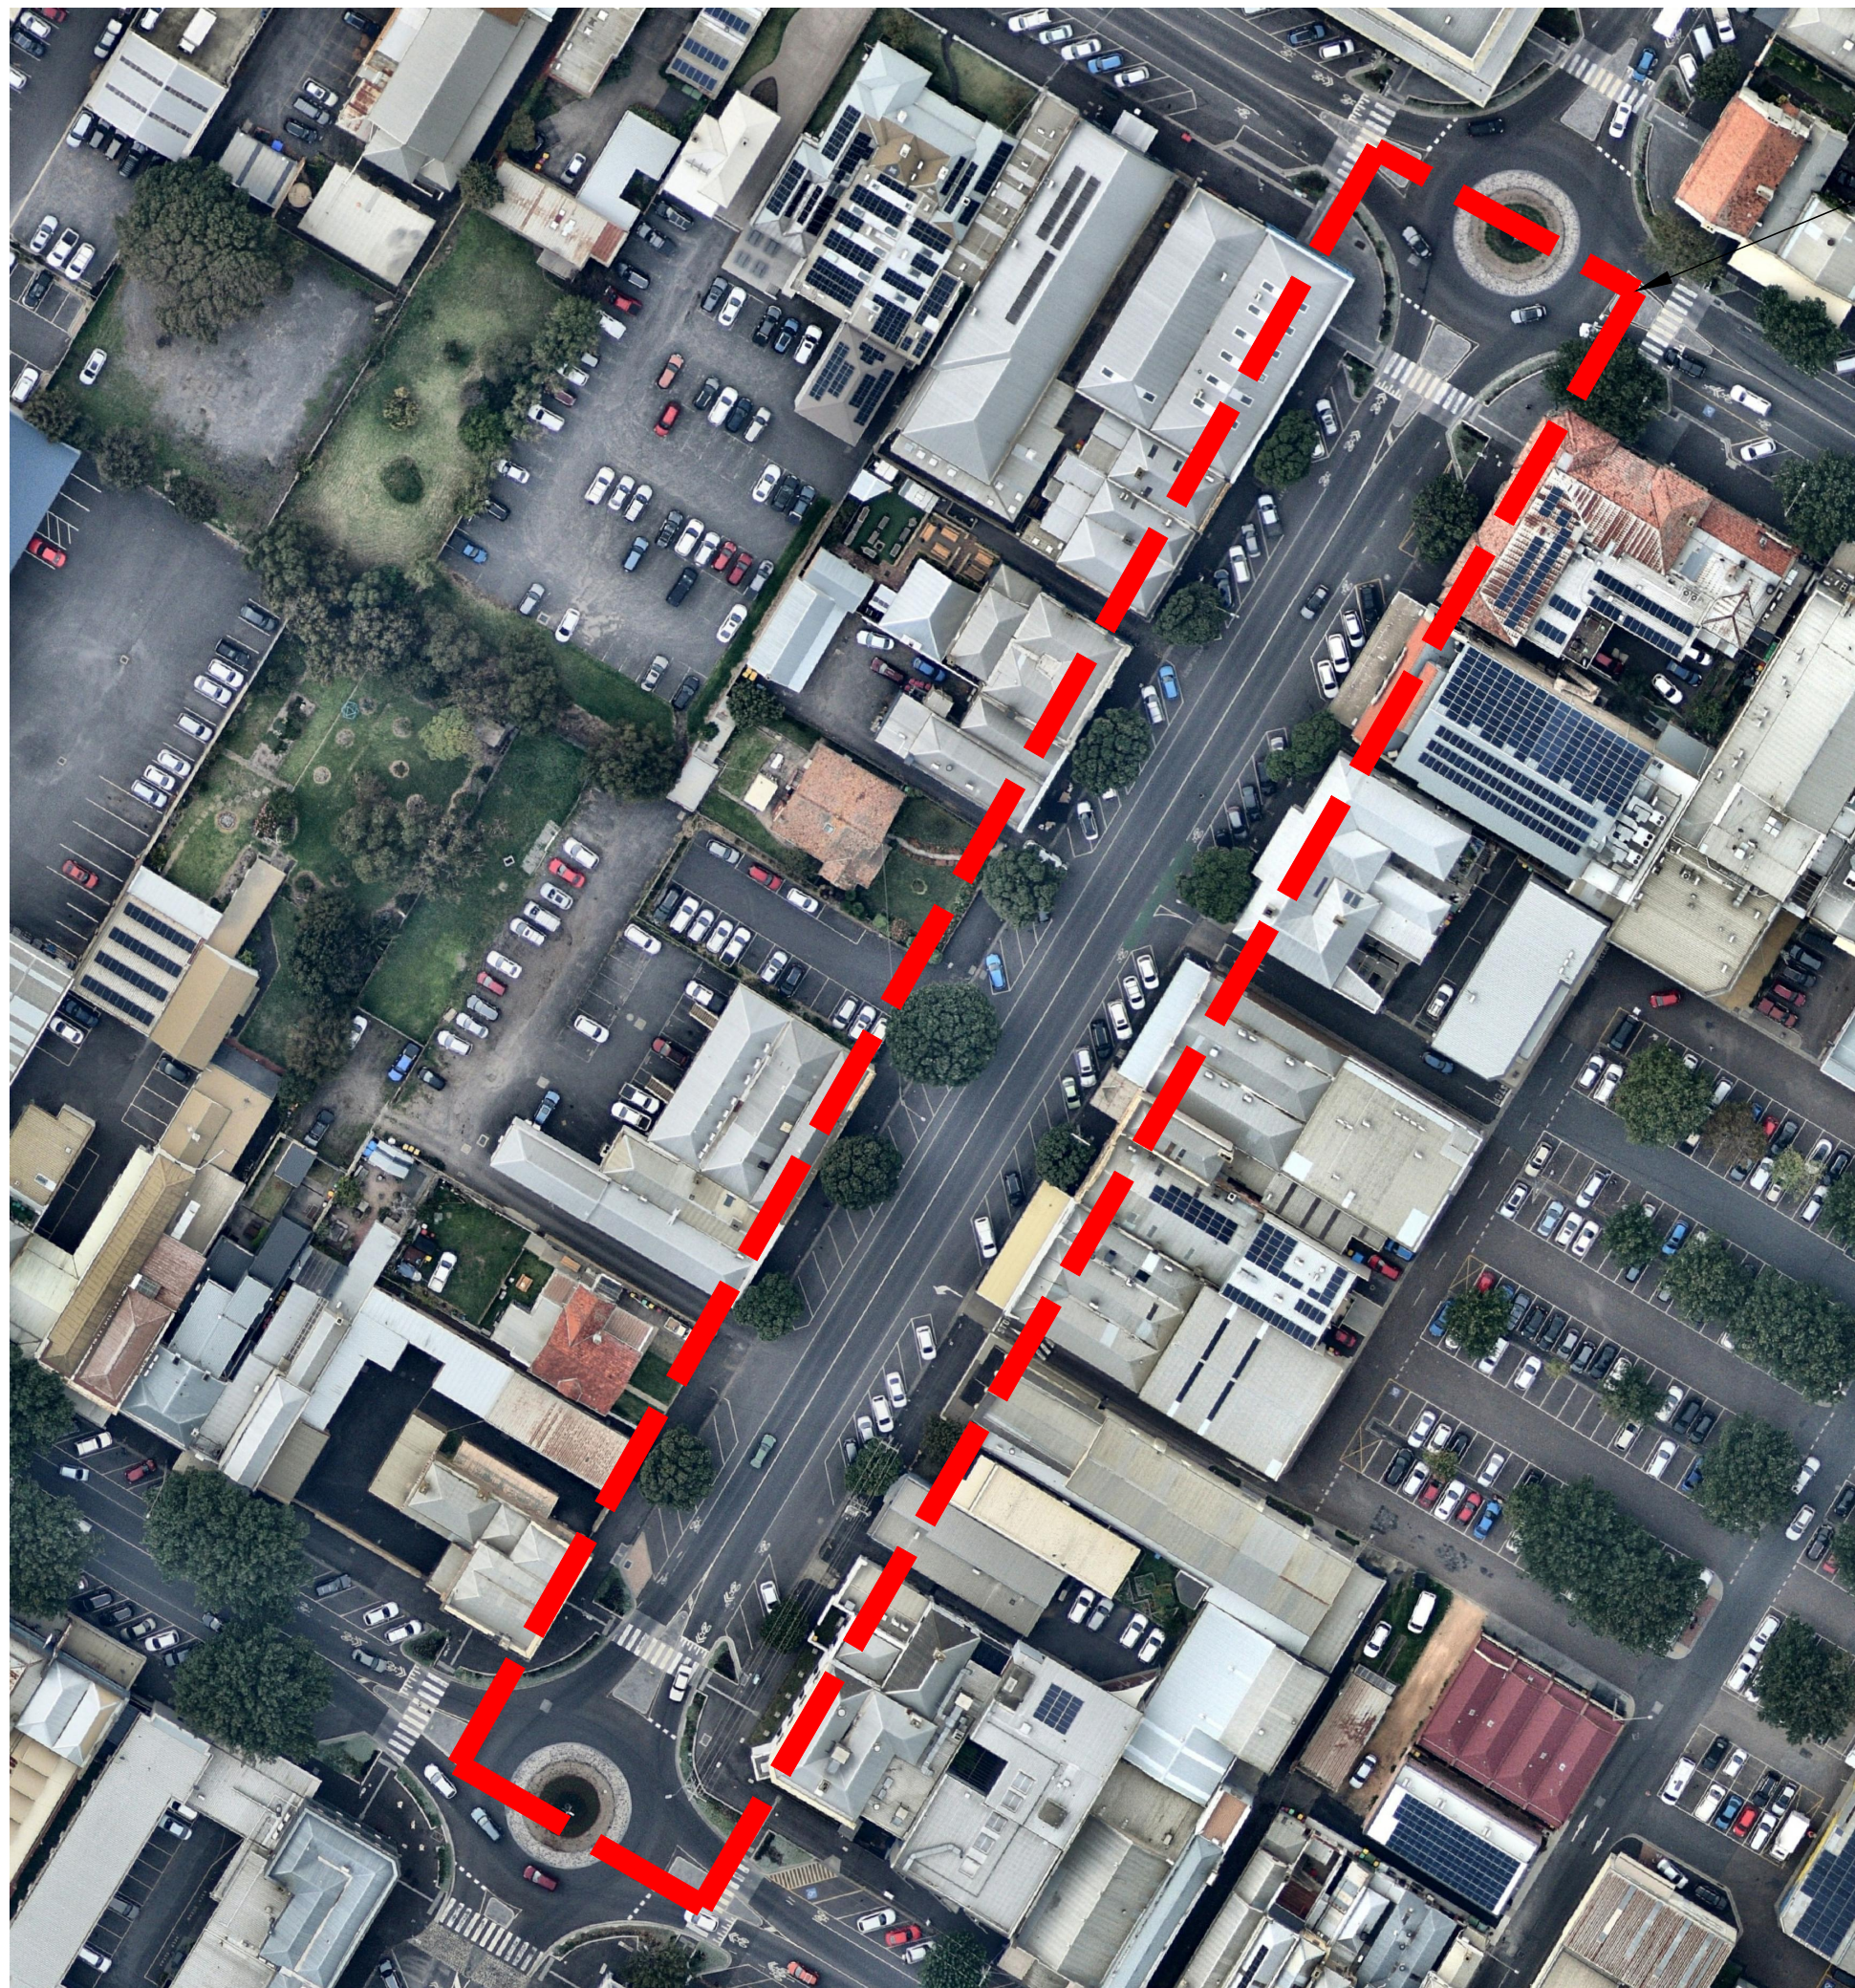

EXTENT OF WORKS

SHEET No.	DRAWING DESCRIPTION
C000	COVER SHEET
C050	EXISTING CONDITIONS PLAN
C100	DESIGN LAYOUT PLAN
C200	DETAILS

 SCALE AT A1	CONSTRUCTION ISSUE			E					NAME	DATE	 WARRNAMBOOL CITY COUNCIL	PROJECT TITLE KEPLER STREET WARRNAMBOOL STREETSCAPE RENEWAL DRAWING TITLE COVER SHEET	
					D	D.S	FOR REVIEW	AUG 23	CHECKED	DS			
					C		REFER PM DESIGN SET		APPROVED	AB			
					B		REFER PM DESIGN SET		PROJECT No. PR02023075				
	NOT TO SCALE				A		REFER PM DESIGN SET	JAN 23	SCALE	SHEET No. C000			REV D
REVISION					BY	DESCRIPTION	DATE	N.T.S.		WARNING BEWARE OF UNDERGROUND SERVICES THE LOCATION OF UNDERGROUND SERVICES ARE APPROXIMATE ONLY, AND THEIR EXACT POSITION SHOULD BE PROVEN ON SITE. NO GUARANTEE IS GIVEN THAT ALL EXISTING SERVICES ARE SHOWN			

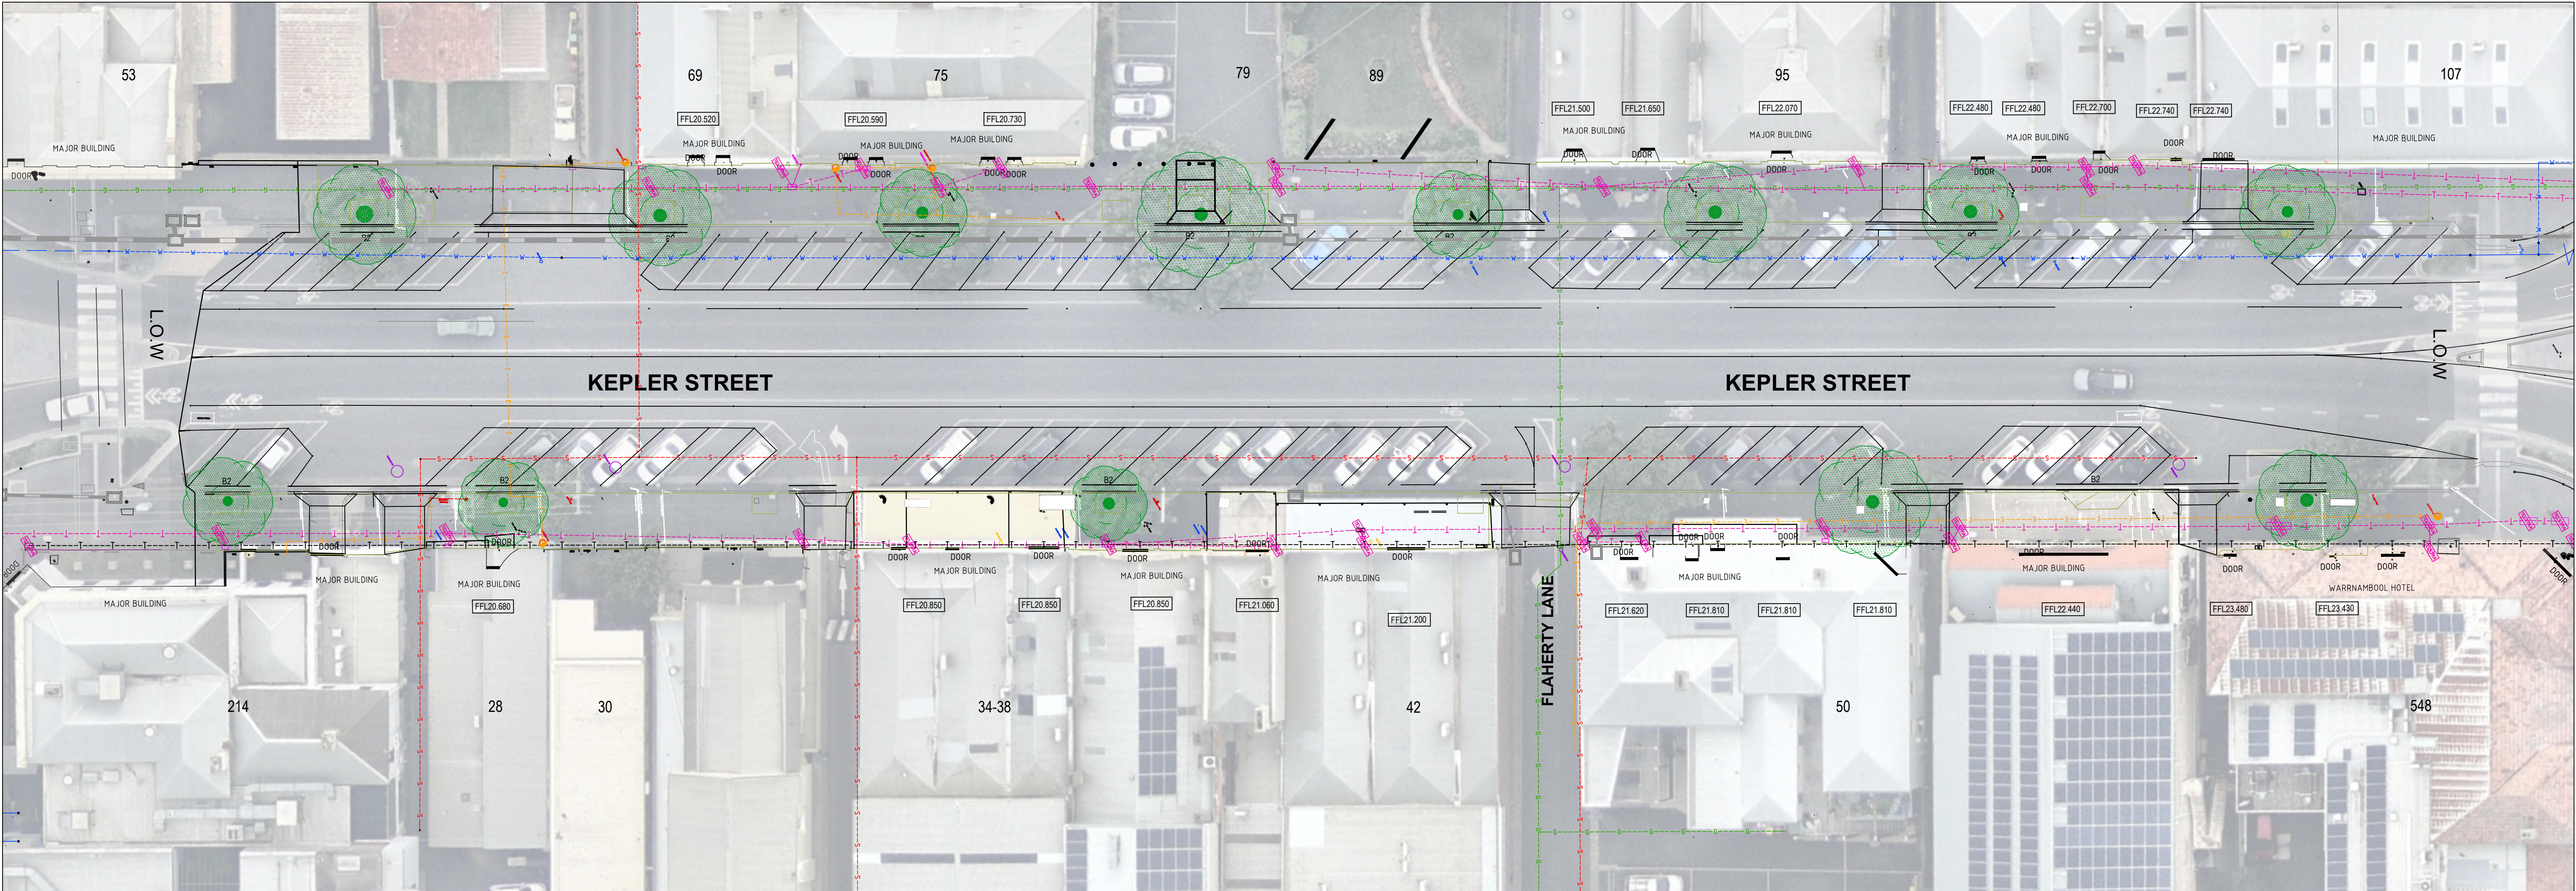


LEGEND

	(PROPOSED)	(EXISTING)
STORMWATER DRAIN / PIT		
SEWER / PROPERTY CONNECTION		
WATER		
GAS		
TELSTRA		
ELECTRICITY		
KERB & CHANNEL		
B2 BLUESTONE BARRIER KERB (REFER TO DETAILS PAGE)		
EX. VEHICLE CROSSING		
EX. SURFACE CONTOUR MAJOR		
EX. SURFACE CONTOUR MINOR		
EXISTING LEVEL	20.20	
VEHICLE ASPHALT PAVEMENT REINSTATEMENT		
PEDESTRIAN ASPHALT PAVEMENT REINSTATEMENT		
ASPHALT OVERLAY		
TREE TO BE REMOVED		
EXISTING TREE TO BE REMOVED AND REPLACED WITH LOPHOSTEMON CONFERTUS (MATURE SIZE 13x7m). NEW TREE TO BE PLANTED IN APPROPRIATELY SIZED TREE PIT SYSTEM		
EXISTING TREE TO BE REMOVED AND REPLACED WITH MAGNOLIA 'KAY PARRIS' (MATURE SIZE 5x2m). NEW TREE TO BE PLANTED IN APPROPRIATELY SIZED TREE PIT SYSTEM		

NOTES:

- THIS DRAWING IS TO BE READ IN CONJUNCTION WITH ALL DRAWINGS AS REFERENCED ON DRAWING C000. FOR GENERAL NOTES REFER TO DRAWING C001.
- PAVEMENTS TO FALL AWAY FROM BUILDING AT A MIN GRADE OF 1:80.
- SAWCUT EXISTING PAVEMENT AND BLEND NEW PAVEMENT INTO EXISTING TO EXISTING LEVELS.
- KERB AND CHANNEL STORMWATER CONNECTION RECONSTRUCTION TO BE IN ACCORDANCE WITH IDM STANDARD DRAWING SD505.
- B2 BLUESTONE KERB TO BE CONSTRUCTED TO THE SATISFACTION OF WARRNAMBOOL CITY COUNCIL.

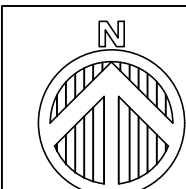

SCALE AT A1


CONSTRUCTION ISSUE

NOT TO SCALE


REVISION	BY	DESCRIPTION	DATE	SCALE	SHEET No.	REV
E						
D	D.S.	FOR REVIEW	AUG 23	CHECKED	DS	
C		REFER PM DESIGN SET		APPROVED	AB	
B		REFER PM DESIGN SET		PROJECT No.	PR02023075	
A		REFER PM DESIGN SET	JAN 23	SCALE	N.T.S.	

NAME	DATE
DS	
DS	
AB	
PROJECT No.	PR02023075
SCALE	N.T.S.
SHEET No.	C050
REV	D

WARNING BEWARE OF UNDERGROUND SERVICES
THE LOCATION OF UNDERGROUND SERVICES ARE APPROXIMATE ONLY, AND
THEIR EXACT POSITION SHOULD BE PROVIDED ON SITE. NO GUARANTEE IS
GIVEN THAT ALL EXISTING SERVICES ARE SHOWN

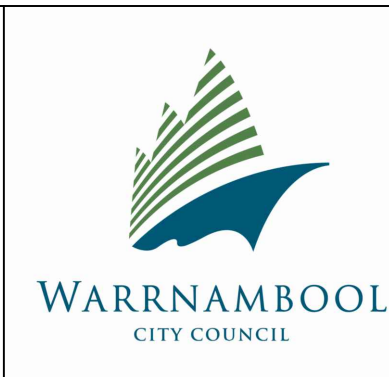

PROJECT TITLE	KEPLER STREET WARRNAMBOOL STREETScape RENEWAL
DRAWING TITLE	EXISTING CONDITIONS PLAN

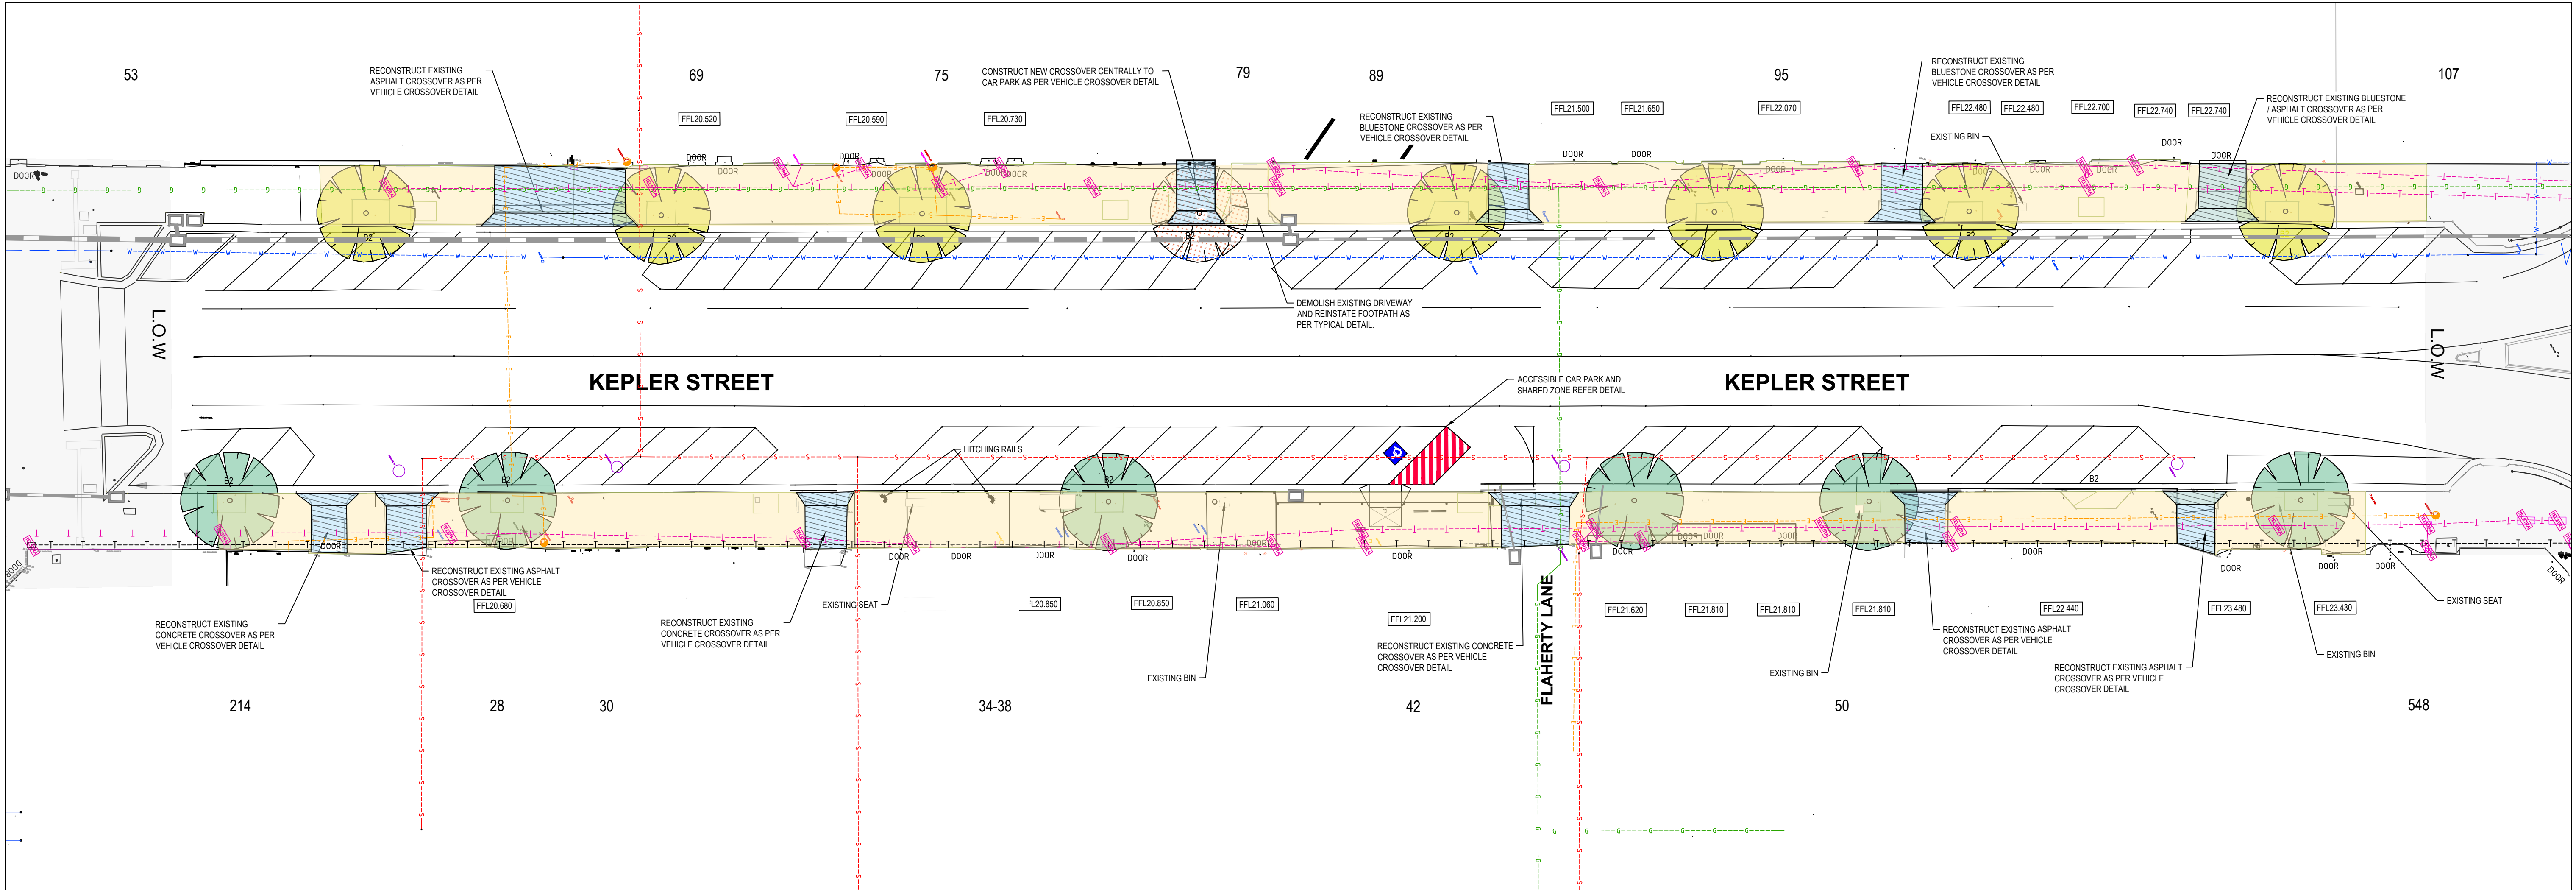

LEGEND

	(PROPOSED)	(EXISTING)
STORMWATER DRAIN / PIT		
SEWER / PROPERTY CONNECTION		
WATER		
GAS		
TELSTRA		
ELECTRICITY		
KERB & CHANNEL		
B2 BLUESTONE BARRIER KERB (REFER TO DETAILS PAGE)		

EX. SURFACE CONTOUR MAJOR

EX. SURFACE CONTOUR MINOR

EXISTING LEVEL 20.20

VEHICLE AND PEDESTRIAN ASPHALT PAVEMENT REINSTATEMENT

VEHICLE CROSSING LOCATION


TREE TO BE REMOVED

EXISTING TREE TO BE REMOVED AND REPLACED WITH LOPHOSTEMON CONFERTUS (MATURE SIZE 13x7m). NEW TREE TO BE PLANTED IN APPROPRIATELY SIZED TREE PIT SYSTEM

EXISTING TREE TO BE REMOVED AND REPLACED WITH MAGNOLIA 'KAY PARRIS' (MATURE SIZE 5x2m). NEW TREE TO BE PLANTED IN APPROPRIATELY SIZED TREE PIT SYSTEM

NOTES:

- THIS DRAWING IS TO BE READ IN CONJUNCTION WITH ALL DRAWINGS AS REFERENCED ON DRAWING C000. FOR GENERAL NOTES REFER TO DRAWING C001.
- PAVEMENTS TO FALL AWAY FROM BUILDING AT A MIN GRADE OF 1:80.
- SAWCUT EXISTING PAVEMENT AND BLEND NEW PAVEMENT INTO EXISTING TO EXISTING LEVELS.
- KERB AND CHANNEL STORMWATER CONNECTION RECONSTRUCTION TO BE IN ACCORDANCE WITH IDM STANDARD DRAWING SD505.
- B2 BLUESTONE KERB TO BE CONSTRUCTED TO THE SATISFACTION OF WARRNAMBOOL CITY COUNCIL.

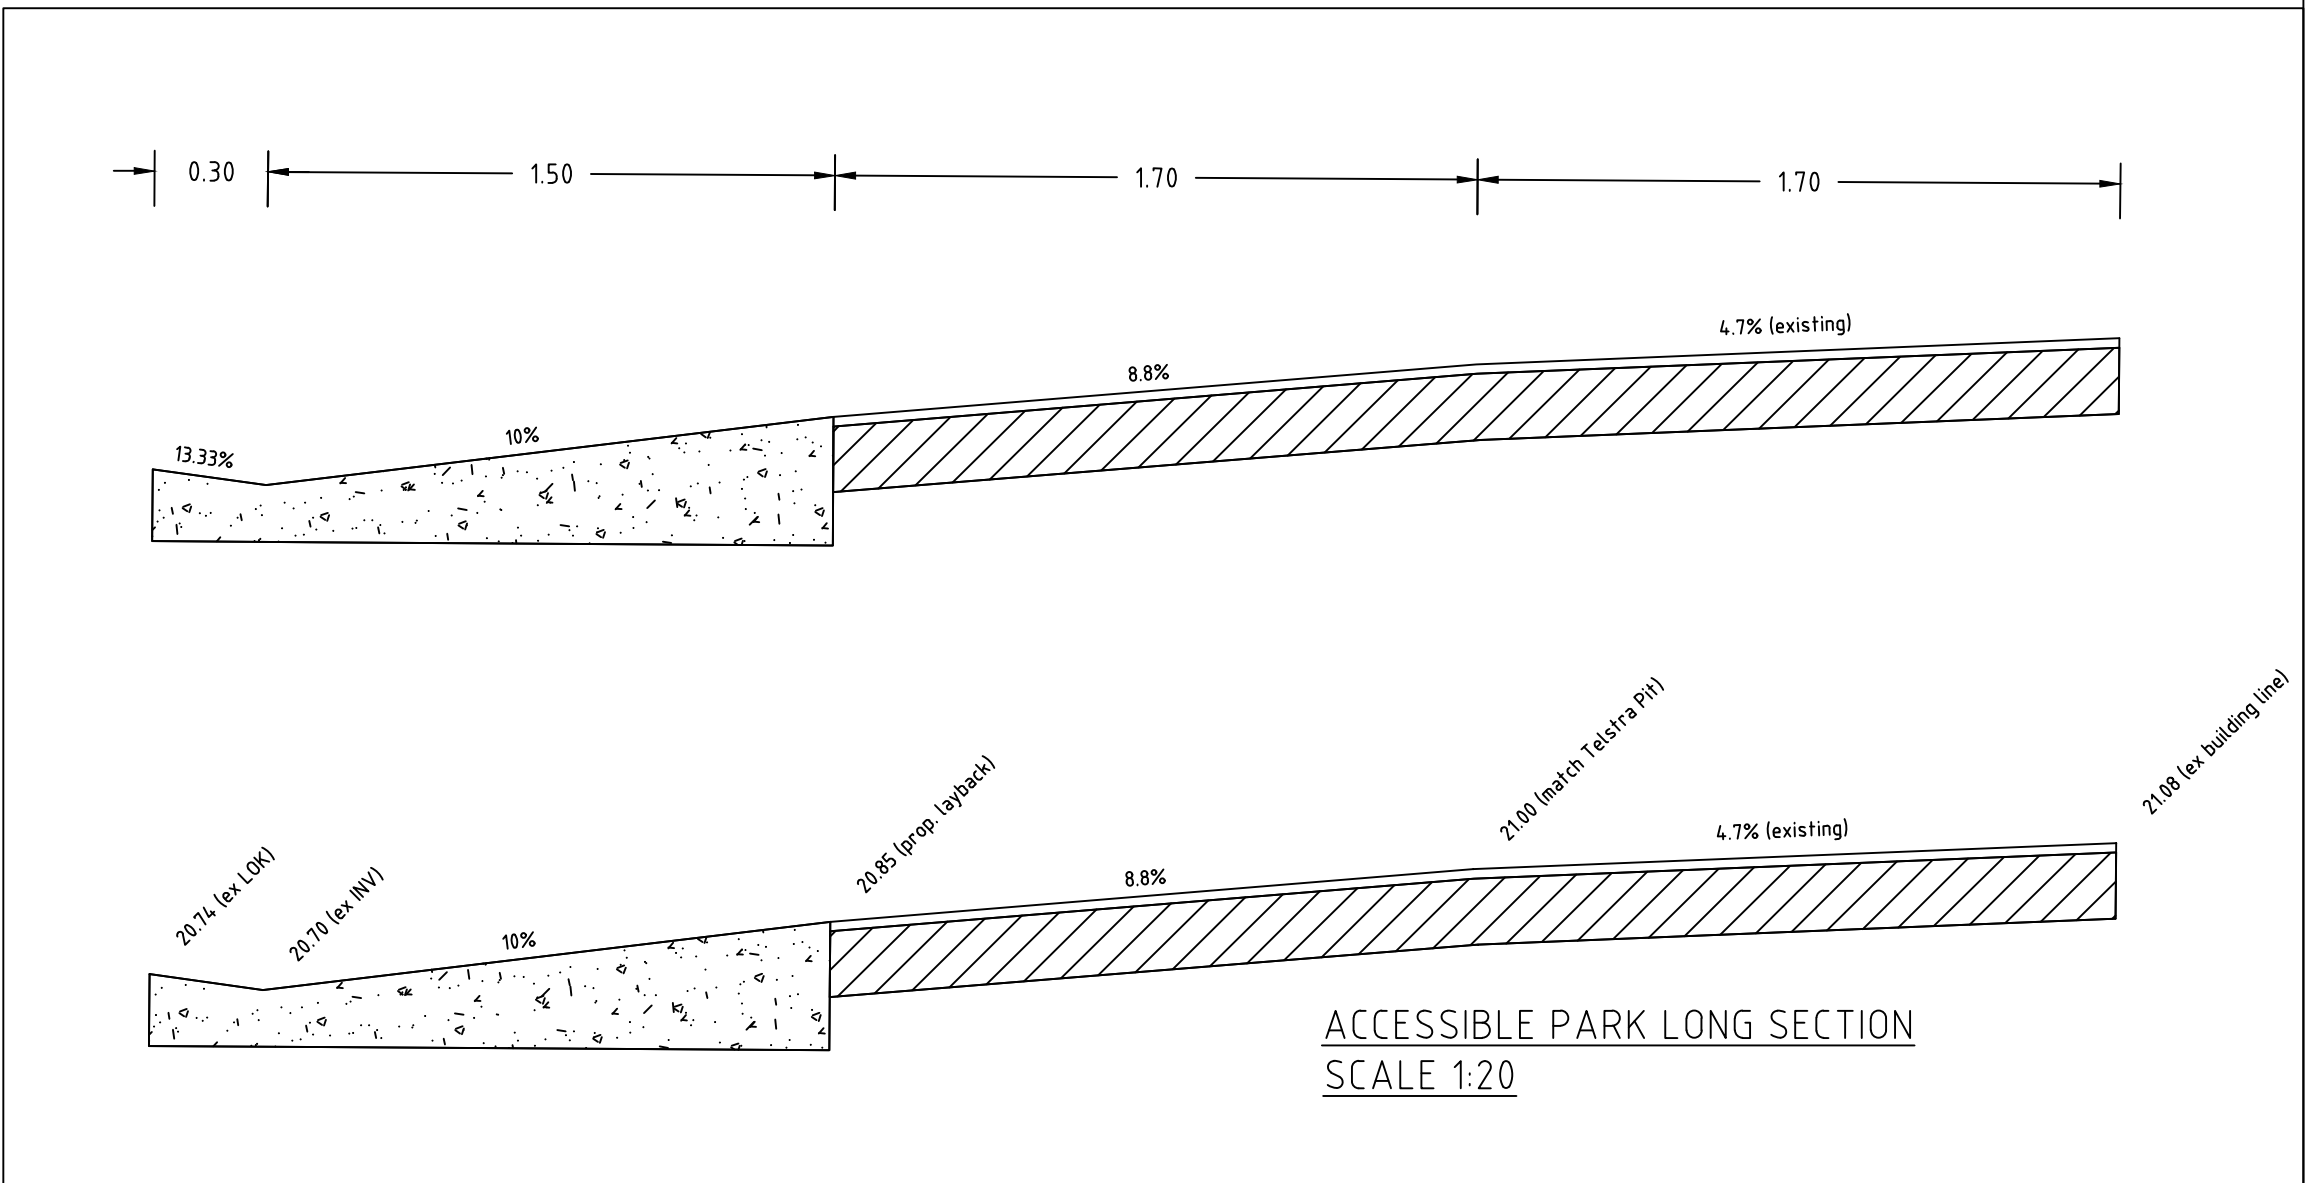


ACCESSIBLE PARK LONG SECTION
SCALE 1:20


 WARRNAMBOOL CITY COUNCIL	PROJECT TITLE KEPLER STREET WARRNAMBOOL STREETScape RENEWAL	
	DRAWING TITLE DESIGN LAYOUT PLAN	
	WARNING BEWARE OF UNDERGROUND SERVICES THE LOCATION OF UNDERGROUND SERVICES ARE APPROXIMATE ONLY, AND THEIR EXACT POSITION SHOULD BE PROVIDED ON SITE. NO GUARANTEE IS GIVEN THAT ALL EXISTING SERVICES ARE SHOWN	
	SCALE N.T.S.	
	SHEET No. C100	
REV D		

 SCALE AT A1 NOT TO SCALE	CONSTRUCTION ISSUE			
	E			
	D	D.S.	FOR REVIEW	AUG 23
	C		REFER PM DESIGN SET	
	B		REFER PM DESIGN SET	
A		REFER PM DESIGN SET	JAN 23	
REVISION	BY	DESCRIPTION	DATE	


NAME DS	DATE
CHECKED DS	
APPROVED AB	
PROJECT No. PR02023075	
SCALE N.T.S.	SHEET No. C100
REV D	

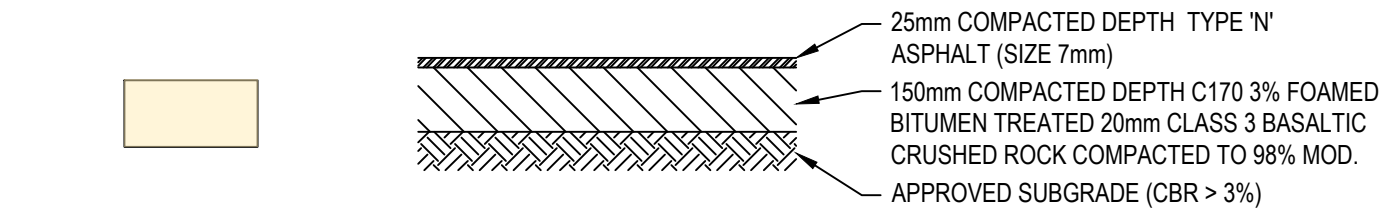

VEHICLE AND PEDESTRIAN ASPHALT PAVEMENT
SCALE 1:20



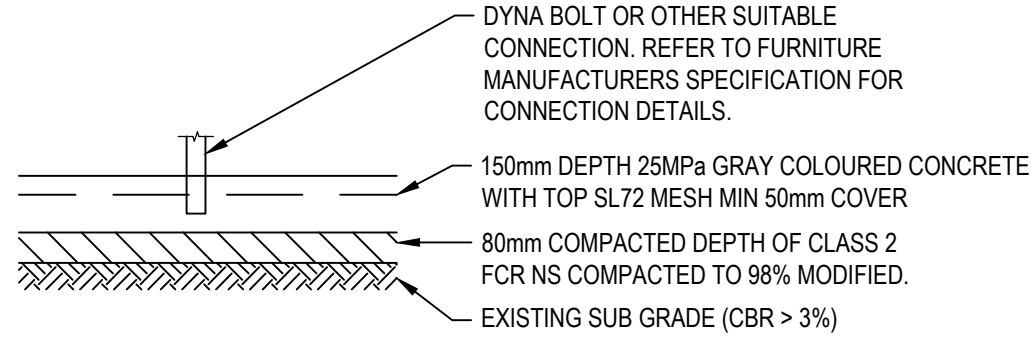


FURNITURE FOOTING DETAIL
SCALE 1:20

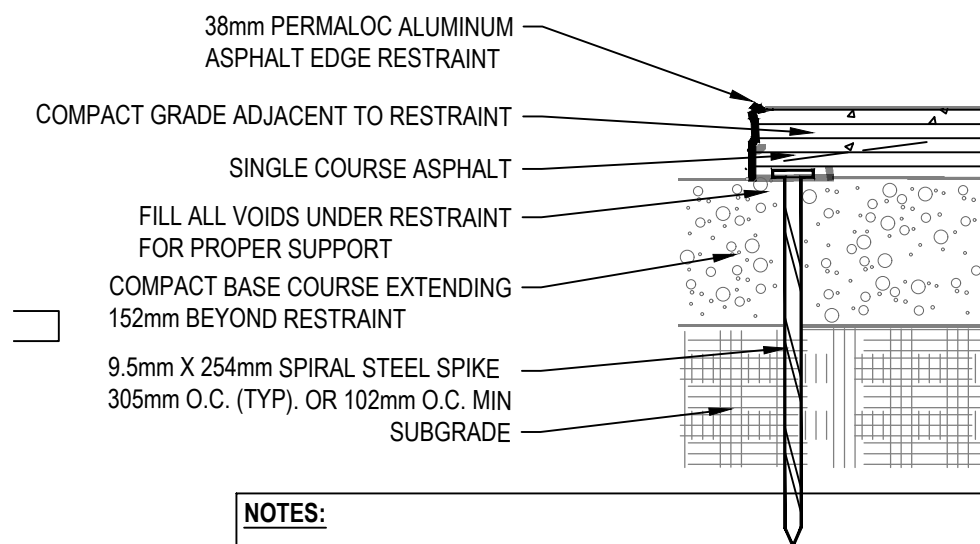

NOTES:
INSTALL PER MANUFACTURER'S "INSTALLATION GUIDELINES"
2.44m SECTIONS CONNECTED WITH 102mm SLIDING CONNECTOR.
MAINTAIN 9.5mm GAP BETWEEN SECTIONS TO ALLOW FOR PRODUCT
EXPANSION IN EXTREME TEMPERATURES.
CORNERS: NOTCH BASE ONLY AND FORM A CONTINUOUS CORNER.

SIDE EDGE RESTRAINT DETAIL
N.T.S

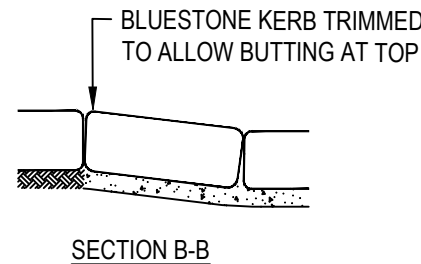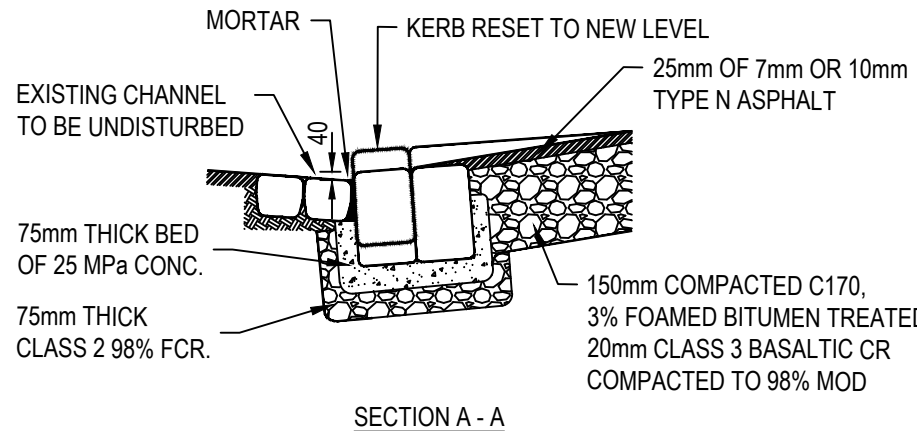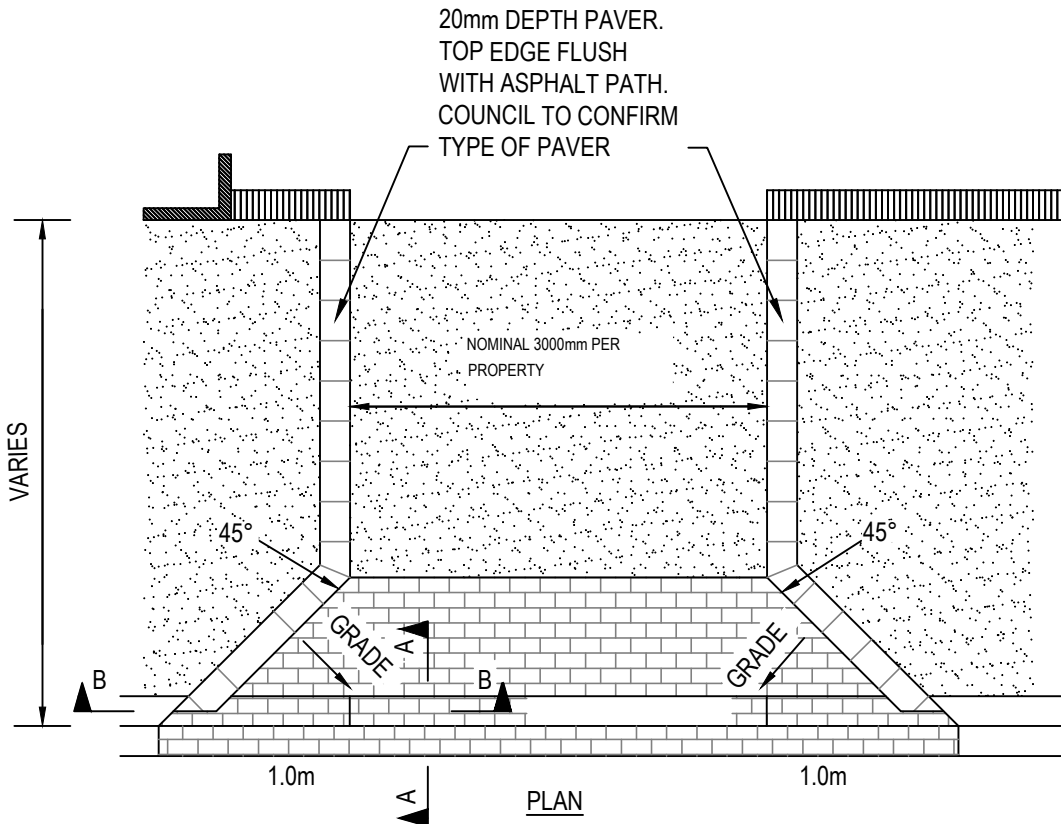

- GENERAL NOTES**
- FOR CROSSING GREATER THAN 5m IN WIDTH, DISHING 600mm FROM SIDE EDGES IS PERMITTED TO ALLOW GRADING FROM BUILDING LINE TO LOWERED BLUESTONE KERB OR OTHERWISE AS DIRECTED.
 - LEVELS TO MATCH EXISTING UNLESS OTHERWISE APPROVED.
 - EXCAVATE TO NECESSARY DEPTHS AND GRADES AND COMPACT BASE TO 95% RELATIVE COMPACTION. ANY SOFT, WET OR COMPACTED CRUSHED ROCK COMPACTED TO 95% MODIFIED COMPACTION.
 - HOT MIX ASPHALT SHALL BE TYPE N CLASS 170 (UNLESS SPECIFIED OTHERWISE) AND SHALL COMPLY WITH SECTION 407, HOT MIX ASPHALT, OF THE STANDARD VIC ROADS SPECIFICATION FOR ROAD WORKS.
 - DUE TO THE PRESENCE OF UNDERGROUND CABLES AND SERVICES, CARE MUST BE TAKEN WHEN EXCAVATING. ANY SERVICES SHALL BE IMMEDIATELY REPORTED TO THE RELEVANT AUTHORITY FOR THE NECESSARY REPAIRS. DETAILS OF UNDERGROUND SERVICES SHALL BE OBTAINED FROM "BEFORE YOU DIG AUSTRALIA"

VEHICLE CROSSOVER DETAIL
N.T.S

N 		CONSTRUCTION ISSUE								NAME		DATE		PROJECT TITLE KEPLER STREET WARRNAMBOOL STREETSCAPE RENEWAL		 WARRNAMBOOL CITY COUNCIL		DRAWING TITLE DETAILS	
E				AUG 23		DRAWN		DS											
D		D.S		FOR REVIEW		CHECKED		DS											
C						APPROVED		AB											
B		REFER PM DESIGN SET				PROJECT No.		PR02023075											
A		REFER PM DESIGN SET		JAN 23		SCALE		N.T.S.		SHEET No.		C200		REV		D			
REVISION		BY		DESCRIPTION		DATE													

SCALE AT A1

NOT TO SCALE

WARNING

BEWARE OF UNDERGROUND SERVICES

THE LOCATION OF UNDERGROUND SERVICES ARE APPROXIMATE ONLY, AND

THEIR EXACT POSITION SHOULD BE PROVIDED ON SITE. NO GUARANTEE IS

MADE THAT ALL EXISTING SERVICES ARE SHOWN